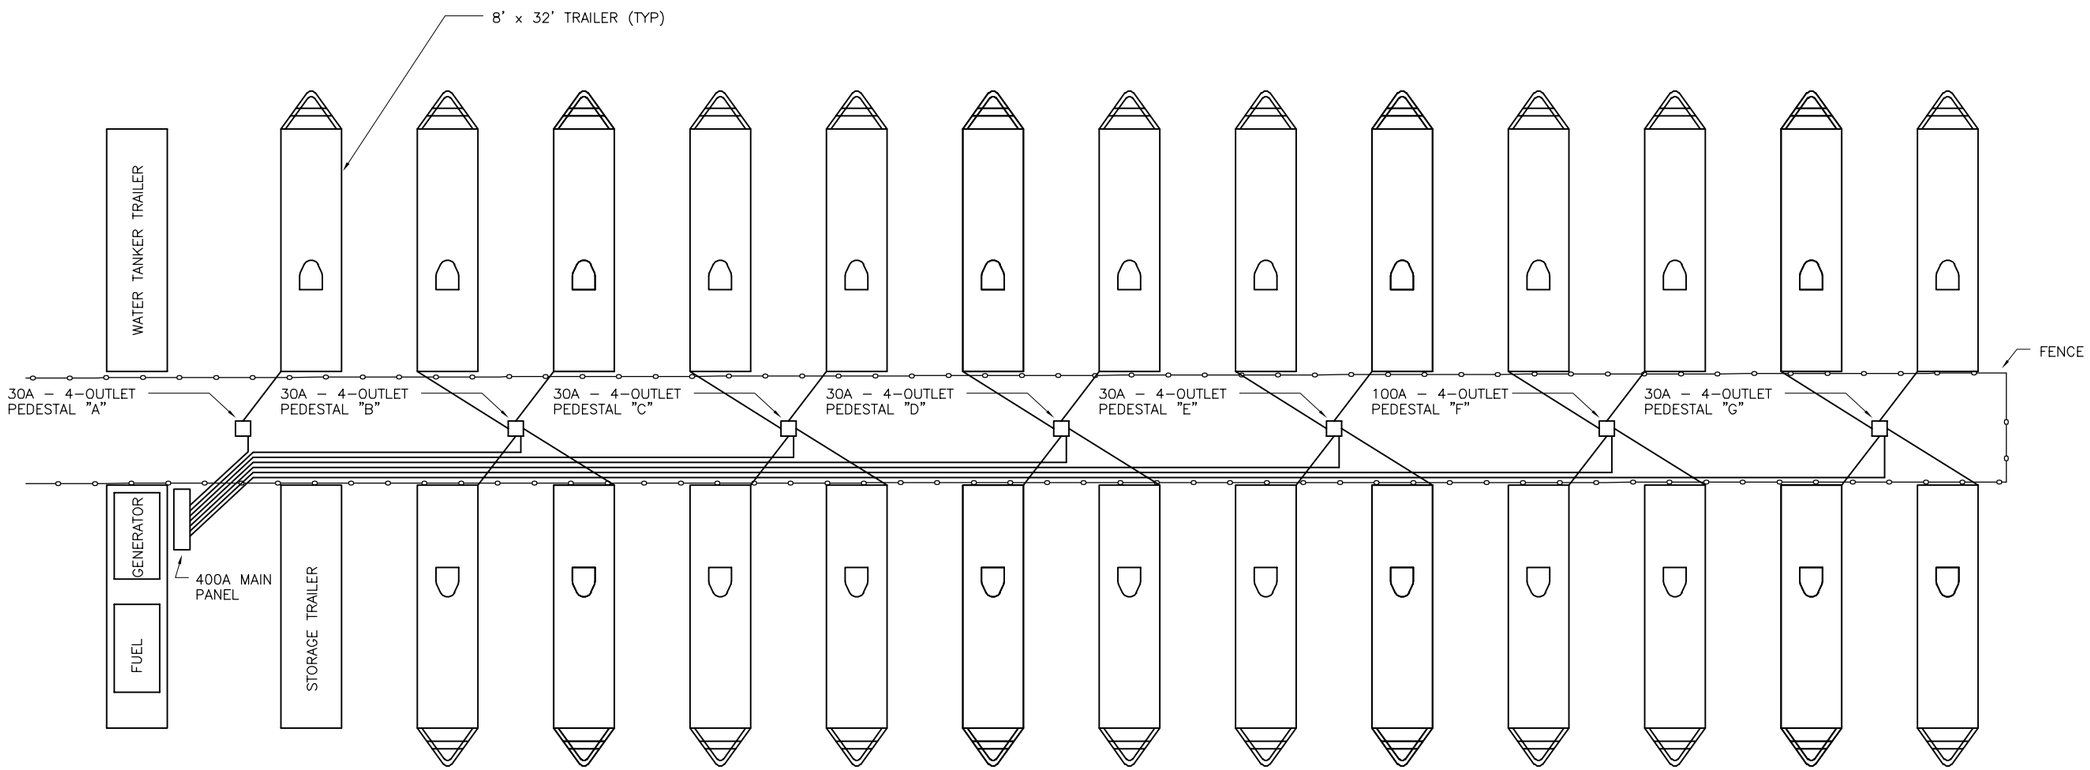

25 UNIT TRAILER ELECTRICAL DISTRIBUTIION

SCALE: 1"=10'

20' 0 20 40'

SCALE: 1"=20'

US Army Corps of Engineers
Mobile District

Symbol	No.	Description	Date	Approved
		Revisions		

Designed By: –
Date: –
Drawn By: –
File No. –
Checked By: –
I.S.O. Sheet File Name: FRANCIS101C.dwg
Reviewed By: –
Solicitation Number: –

U.S. ARMY ENGINEER DISTRICT
CORPS OF ENGINEERS
MOBILE, ALABAMA

FEMA
HURRICANE IVAN
FLORIDA
–

25 TRAILER POD UNIT
ELETRICAL DISTRIBUTION
SYSTEM

Sheet Reference Number:
E–101